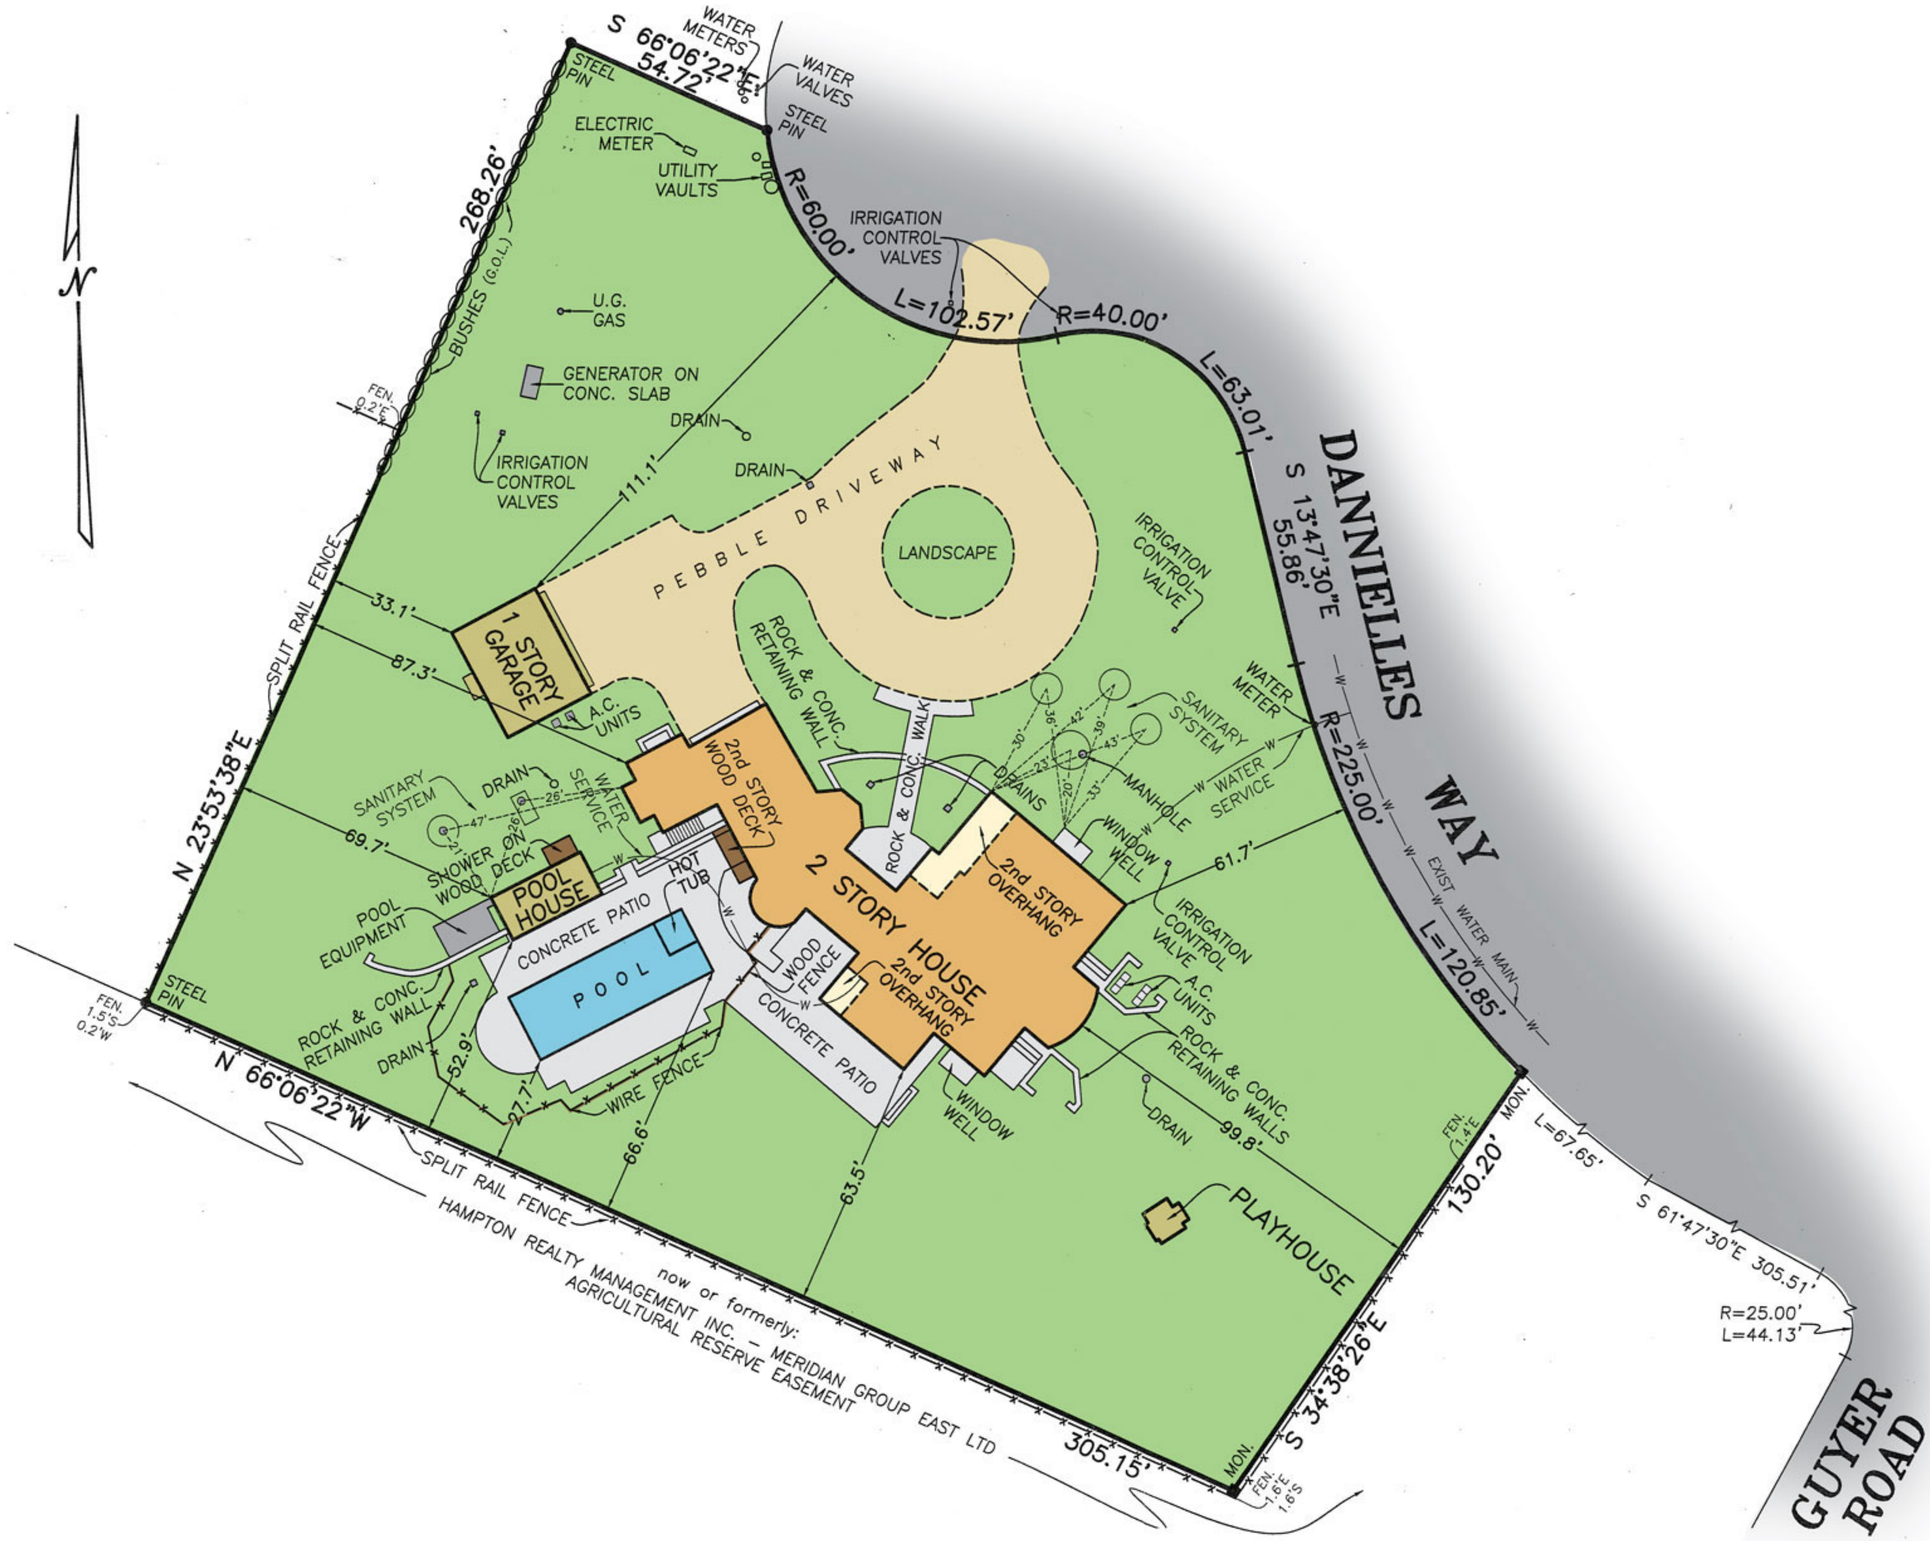
N
S 66°06'22"E
54.72'
WATER METERS
WATER VALVES
STEEL PIN
STEEL PIN
ELECTRIC METER
UTILITY VAULTS
R=60.00'
IRRIGATION CONTROL VALVES
L=102.57'
R=40.00'
L=63.01'
268.26'
BUSHES (G.O.L.)
U.G. GAS
GENERATOR ON CONC. SLAB
FEN. 0.2'E
DRAIN
DRAIN
IRRIGATION CONTROL VALVES
111.1'
PEBBLE DRIVEWAY
LANDSCAPE
IRRIGATION CONTROL VALVE
DANNIELLES WAY
S 13°47'30"E
55.86'
SPLIT RAIL FENCE
33.1'
87.3'
1 STORY GARAGE
A.C. UNITS
ROCK & CONC. RETAINING WALL
CONC. WALK
2nd STORY WOOD DECK
2 STORY HOUSE
2nd STORY OVERHANG
ROCK & CONC.
DRAINS
MANHOLE
WINDOW WELL
SANITARY SYSTEM
WATER METER
WATER SERVICE
R=225.00'
61.7'
IRRIGATION CONTROL VALVE
A.C. UNITS
ROCK & CONC. RETAINING WALLS
DRAIN
99.8'
EXIST WATER MAIN
L=120.85'
N 23°53'38"E
69.7'
SANITARY SYSTEM
DRAIN
WATER SERVICE
SHOWER ON WOOD DECK
POOL HOUSE
POOL EQUIPMENT
HOT TUB
CONCRETE PATIO
POOL
WOOD FENCE
CONCRETE PATIO
ROCK & CONC. RETAINING WALL
DRAIN
52.9'
27.7'
WIRE FENCE
66.6'
63.5'
WINDOW WELL
STEEL PIN
FEN. 1.5'S 0.2'W
N 66°06'22"W
SPLIT RAIL FENCE
HAMPTON REALTY MANAGEMENT INC. – MERIDIAN GROUP EAST LTD
now or formerly:
AGRICULTURAL RESERVE EASEMENT
305.15'
PLAYHOUSE
FEN. 1.4'E
MON.
130.20'
L=67.65'
S 61°47'30"E 305.51'
R=25.00'
L=44.13'
S 34°38'26"E
MON.
FEN. 1.6'E 1.6'S
GUYER ROAD

S 66°06'22"E
626.05'
10.63'
N 19°14'23" W
83.22'
TRAIL EASEMENT
N 04°07'07"E
N 04°07'07" E
110.00'
N 22°42'42"W
30.00'
N 66° 06' 22" W
39.11'
291.15'
471.27'
BUILDING ENVELOPE FOR AGRICULTURAL BUILDINGS 86,062 S.F.
PROPOSED WELL
22.16'
S 23° 53' 38" W
253.76'
622.50'
N 62°15'54"W
15.70'
S 62°15'54"E
TRAIL EASEMENT
POST & RAIL FENCE
N 46°32'00"E
S 62°15'54"E
101.84'
481.75'
449.40'
S 59°30'16"E
N 59°30'16"W
206.48'
197.40'
S 46°04'05"W
31.14'
GUYER ROAD
S 34°38'26"W
513.81'
POST & RAIL FENCE
REBAR
550.28'
S 61°47'30"E
30.00'
S 61°47'30"E
345.75'
275.51'
R = 25.00'
L = 44.13'
GUYER WAY
R = 225.00'
L = 67.65'
S 22° 08' 42" W
205.66'
R=175.00'
L=146.61'
N 13°47'30" W
93.86'
DANNIELLES
R=138.35'
L=126.33'
N 23°53'38" E
10.00'
S 66° 06' 22" E
285.92'
POST & RAIL FENCE APPROX. ON LINE
now or formerly: GEORGE & SUSAN GUYER
N
LOT 9
LOT 8
LOT 7
LOT 6
LOT 4
LOT 3
LOT 2
LOT 1